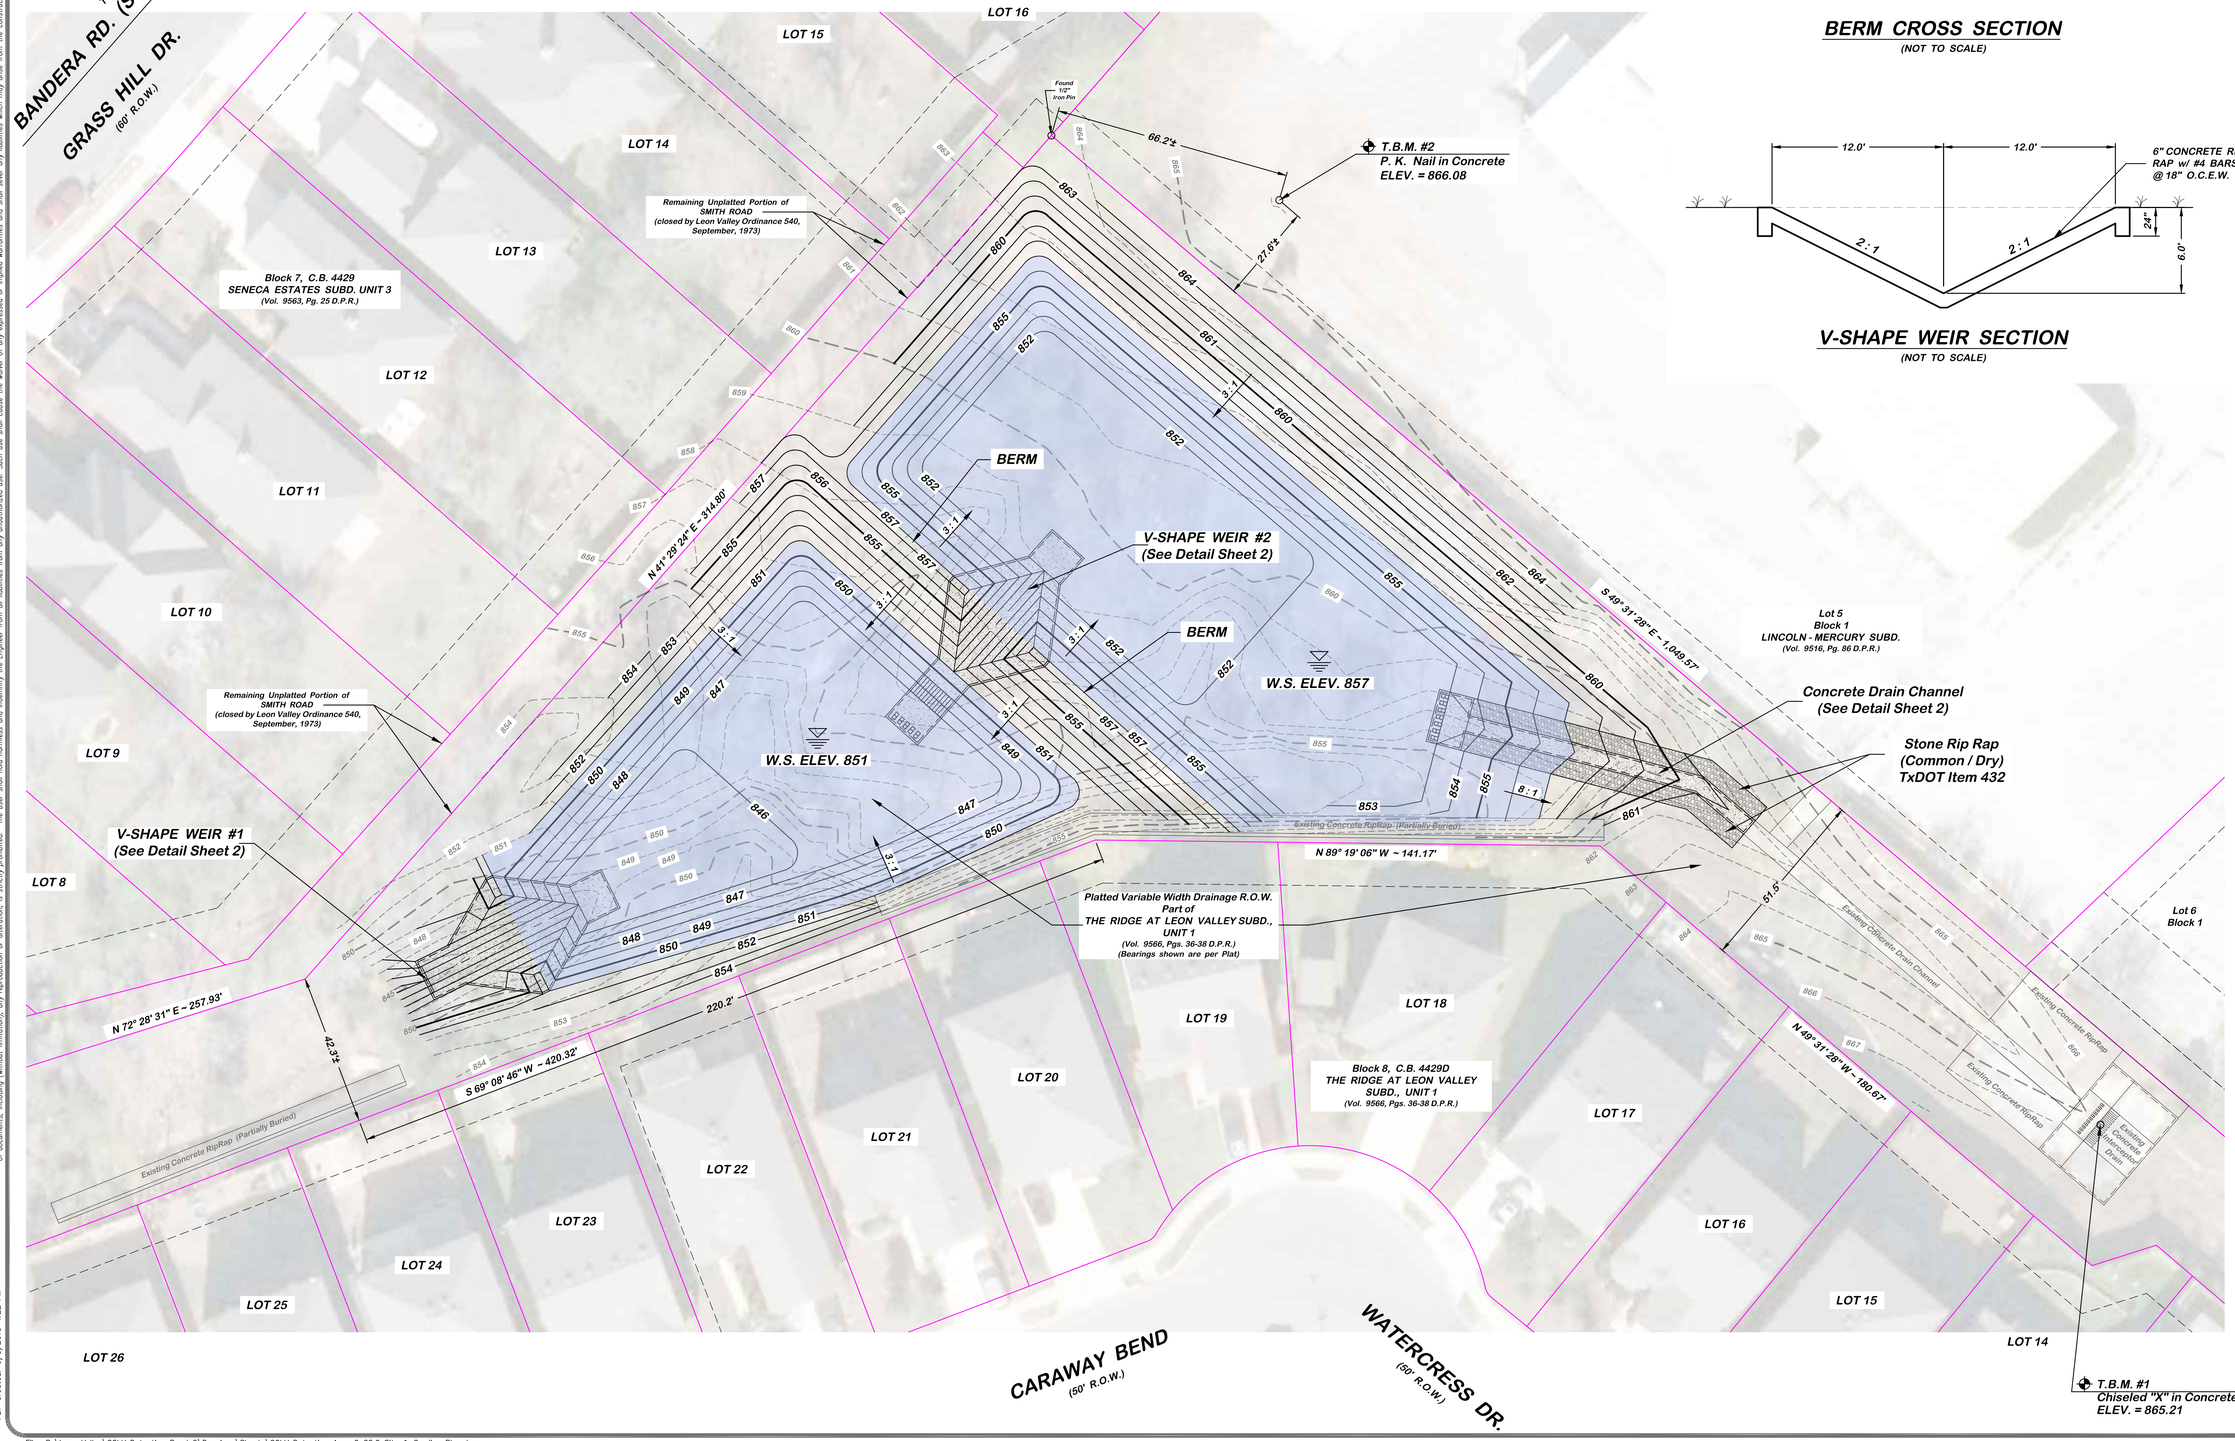

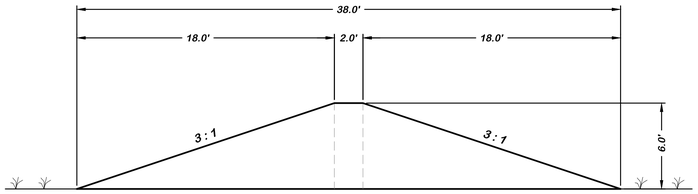

BERM CROSS SECTION
(NOT TO SCALE)

V-SHAPE WEIR SECTION
(NOT TO SCALE)

SIA ENGINEERING, INC.
6977 SAN PEDRO AVE.
SAN ANTONIO, TEXAS 78216-6245
VOICE: (210) 341-5500 FAX: (210) 308-0662
TBPE FIRM NO. F-1892 TBPLS FIRM NO. F-10038-00
WWW.SIA-ENGINEERING.COM

No.	Date	Revision	By

STATE OF TEXAS — DAVID A. GALVAN — 81950 — REGISTERED PROFESSIONAL ENGINEER

PLAT NO. 04-085
THE RIDGE AT LEON VALLEY SUBDIVISION, UNIT 1
LEON VALLEY, BEXAR COUNTY, TEXAS

CITY OF LEON VALLEY
6400 EL VERDE ROAD
LEON VALLEY, TEXAS, 78238 (210) 684-1391

Date:	August 19, 2015
Designed:	D.A.G.
Drawn:	D.A.G./K.F.K.
Checked:	D.A.G.
SIA Project No:	

SITE AND GRADING PLAN
FY 2016 City of Leon Valley Detention Area 2

LEONVALLEY

Sheet C2.0
Of 4

This drawing and all related documents (including electronic media), were prepared by the SIA Engineering, Inc. as instruments of service and shall remain the property of the Engineer. Information contained shall be used only by the client for which services were rendered and only for the purposes of construction or installing the work as shown at the designated location and site. Any other use or ownership, in whole or in part, is prohibited without the written consent of the Engineer. Such use shall create the owner or any professional, engineer, surveyor and any other party who uses them, to the exclusion, use or reuse of the plans mentioned herein or shown.

PDF Created: 9/3/2015 4:22 PM

File: P:\Leon Valley\COLV Detention Pond 2\Drawings\Sheets\COLV Detention Area 2 C2.0 Site & Grading Plan.dwg